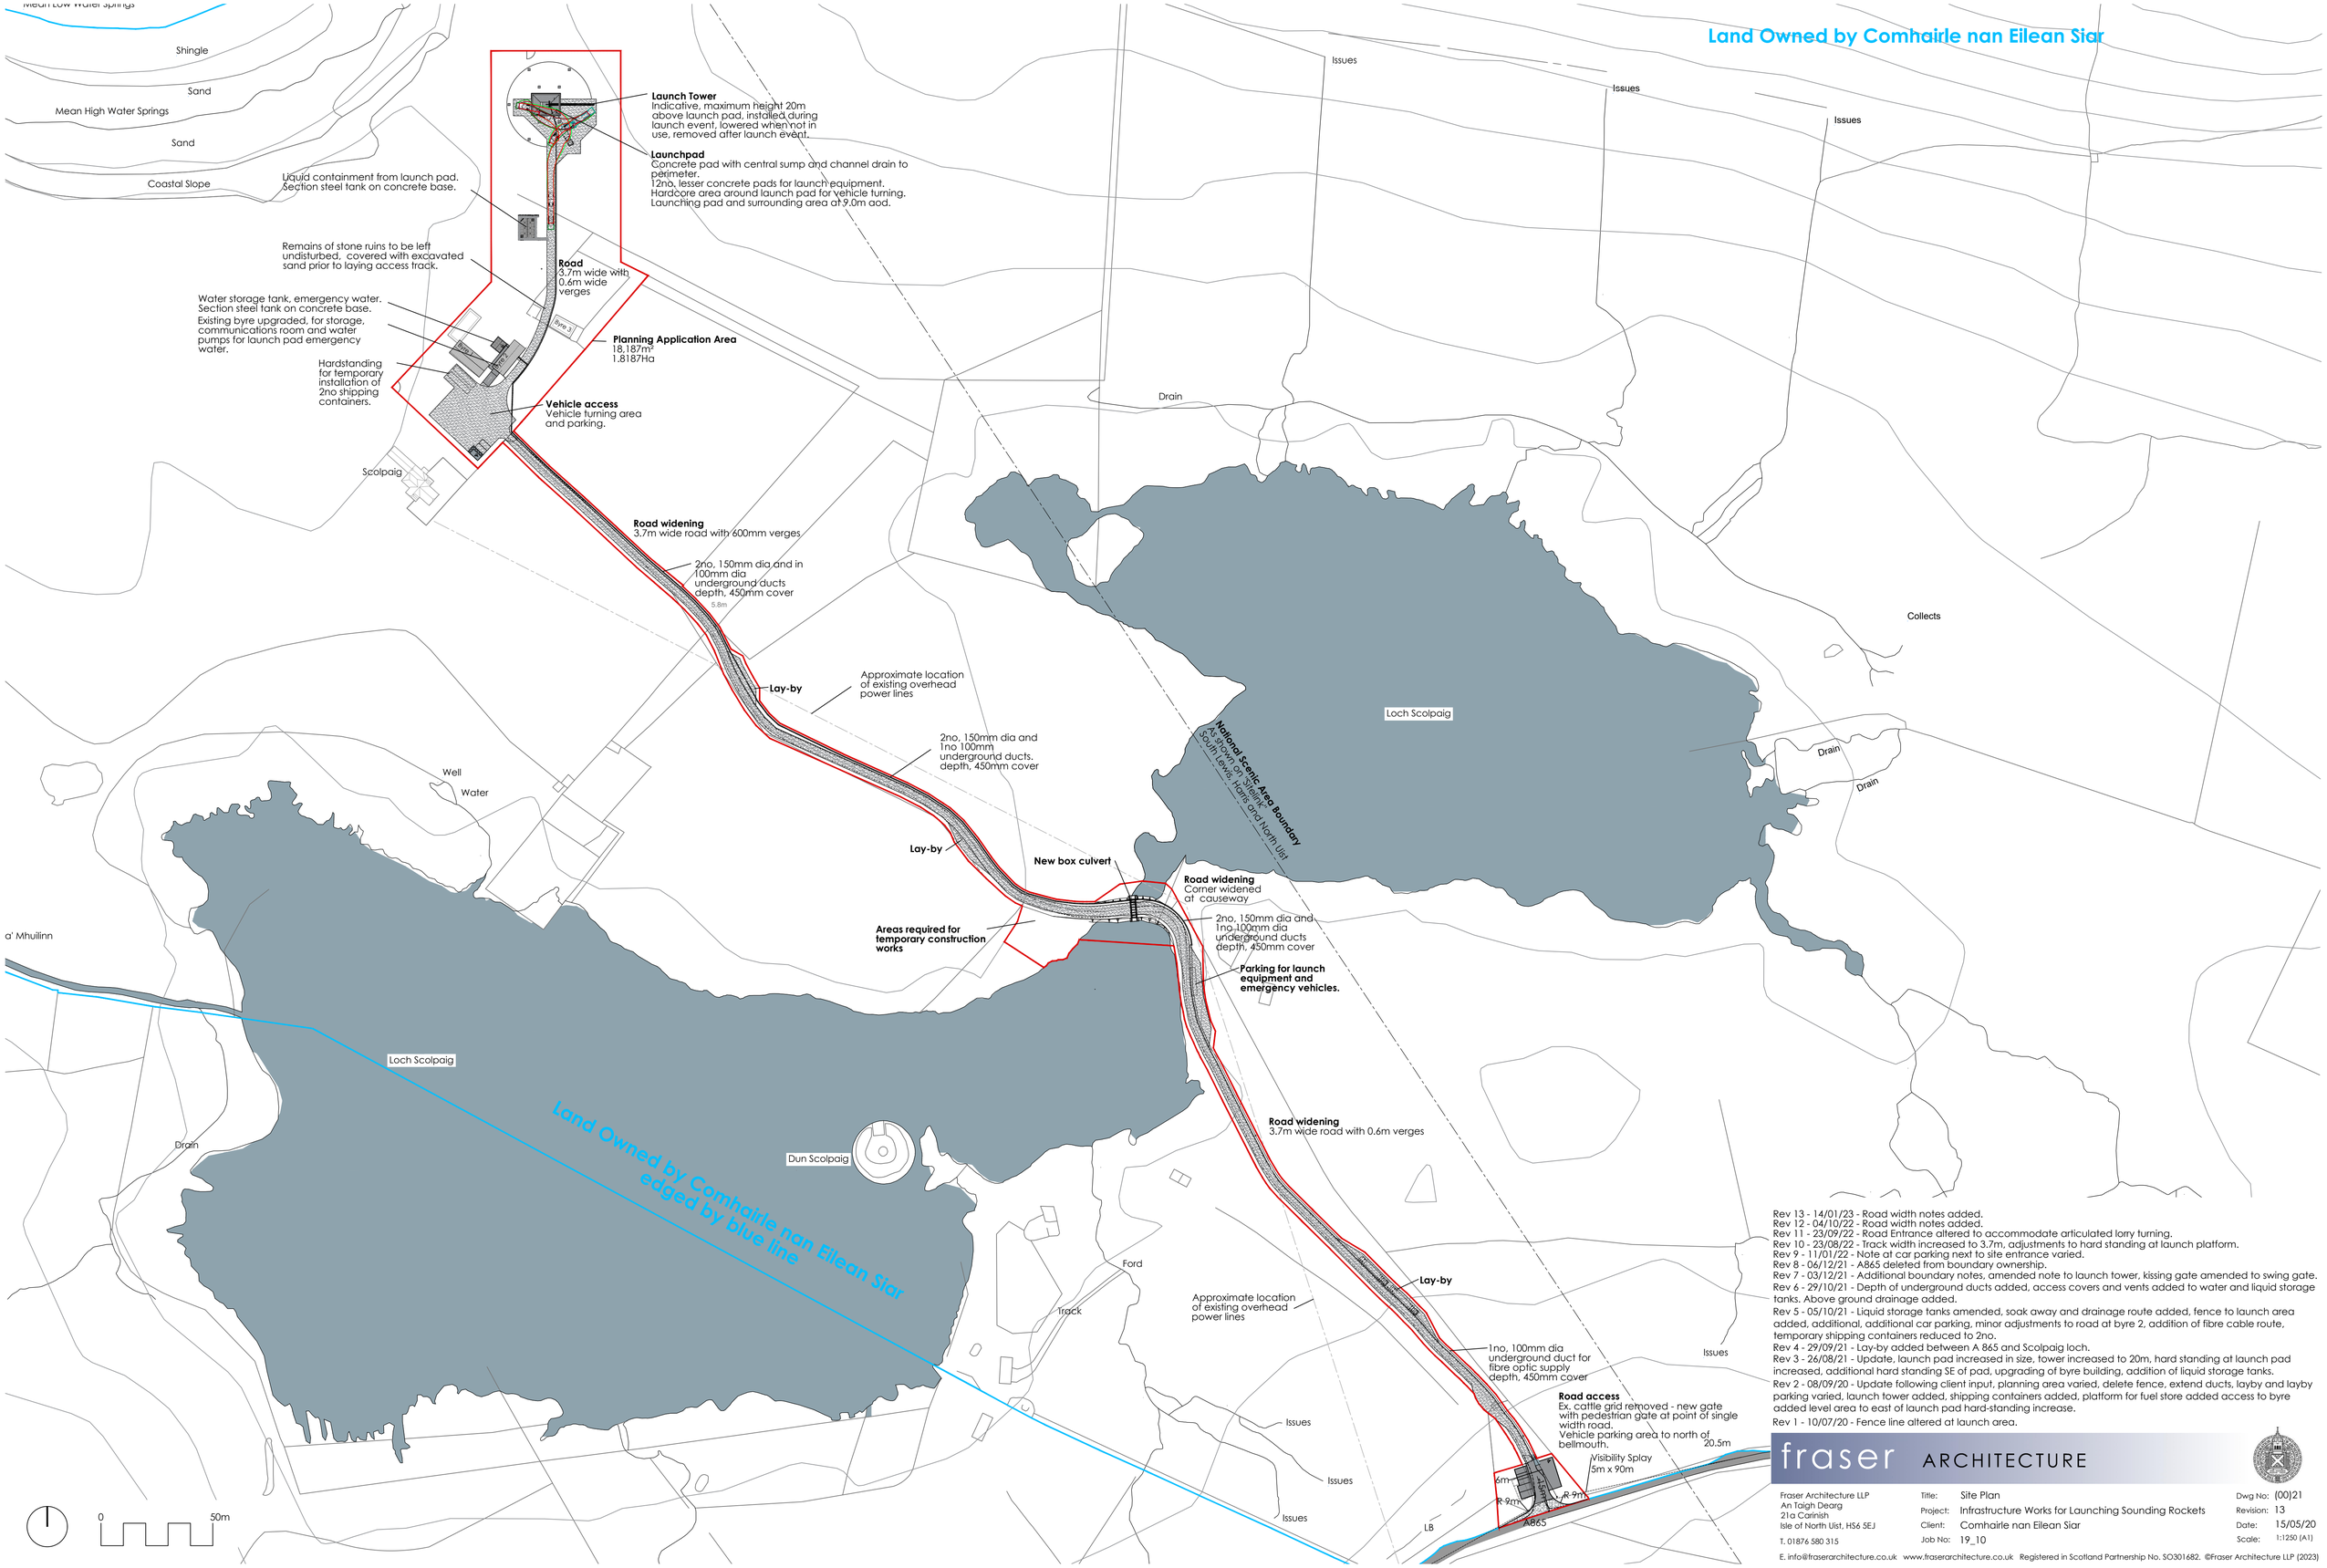

Rev 13 - 14/01/23 - Road width notes added.
Rev 12 - 04/10/22 - Road width notes added.
Rev 11 - 23/09/22 - Road Entrance altered to accommodate articulated lorry turning.
Rev 10 - 23/08/22 - Track width increased to 3.7m, adjustments to hard standing at launch platform.
Rev 9 - 11/01/22 - Note at car parking next to site entrance varied.
Rev 8 - 06/12/21 - A865 deleted from boundary ownership.
Rev 7 - 03/12/21 - Additional boundary notes, amended note to launch tower, kissing gate amended to swing gate.
Rev 6 - 29/10/21 - Depth of underground ducts added, access covers and vents added to water and liquid storage tanks. Above ground drainage added.
Rev 5 - 05/10/21 - Liquid storage tanks amended, soak away and drainage route added, fence to launch area added, additional, additional car parking, minor adjustments to road at byre 2, addition of fibre cable route, temporary shipping containers reduced to 2no.
Rev 4 - 29/09/21 - Lay-by added between A 865 and Scolpaig loch.
Rev 3 - 26/08/21 - Update, launch pad increased in size, tower increased to 20m, hard standing at launch pad increased, additional hard standing SE of pad, upgrading of byre building, addition of liquid storage tanks.
Rev 2 - 08/09/20 - Update following client input, planning area varied, delete fence, extend ducts, layby and layby parking varied, launch tower added, shipping containers added, platform for fuel store added access to byre added level area to east of launch pad hard-standing increase.
Rev 1 - 10/07/20 - Fence line altered at launch area.

fraser ARCHITECTURE

Fraser Architecture LLP
An Taigh Dearg
21a Carinish
Isle of North Uist, HS6 5EJ
T. 01876 580 315

Title: Site Plan
Project: Infrastructure Works for Launching Sounding Rockets
Client: Comhairle nan Eilean Siar
Job No: 19_10

Dwg No: (00)21
Revision: 13
Date: 15/05/20
Scale: 1:1250 (A1)

E. info@fraserarchitecture.co.uk www.fraserarchitecture.co.uk Registered in Scotland Partnership No. SO301682. ©Fraser Architecture LLP (2023)