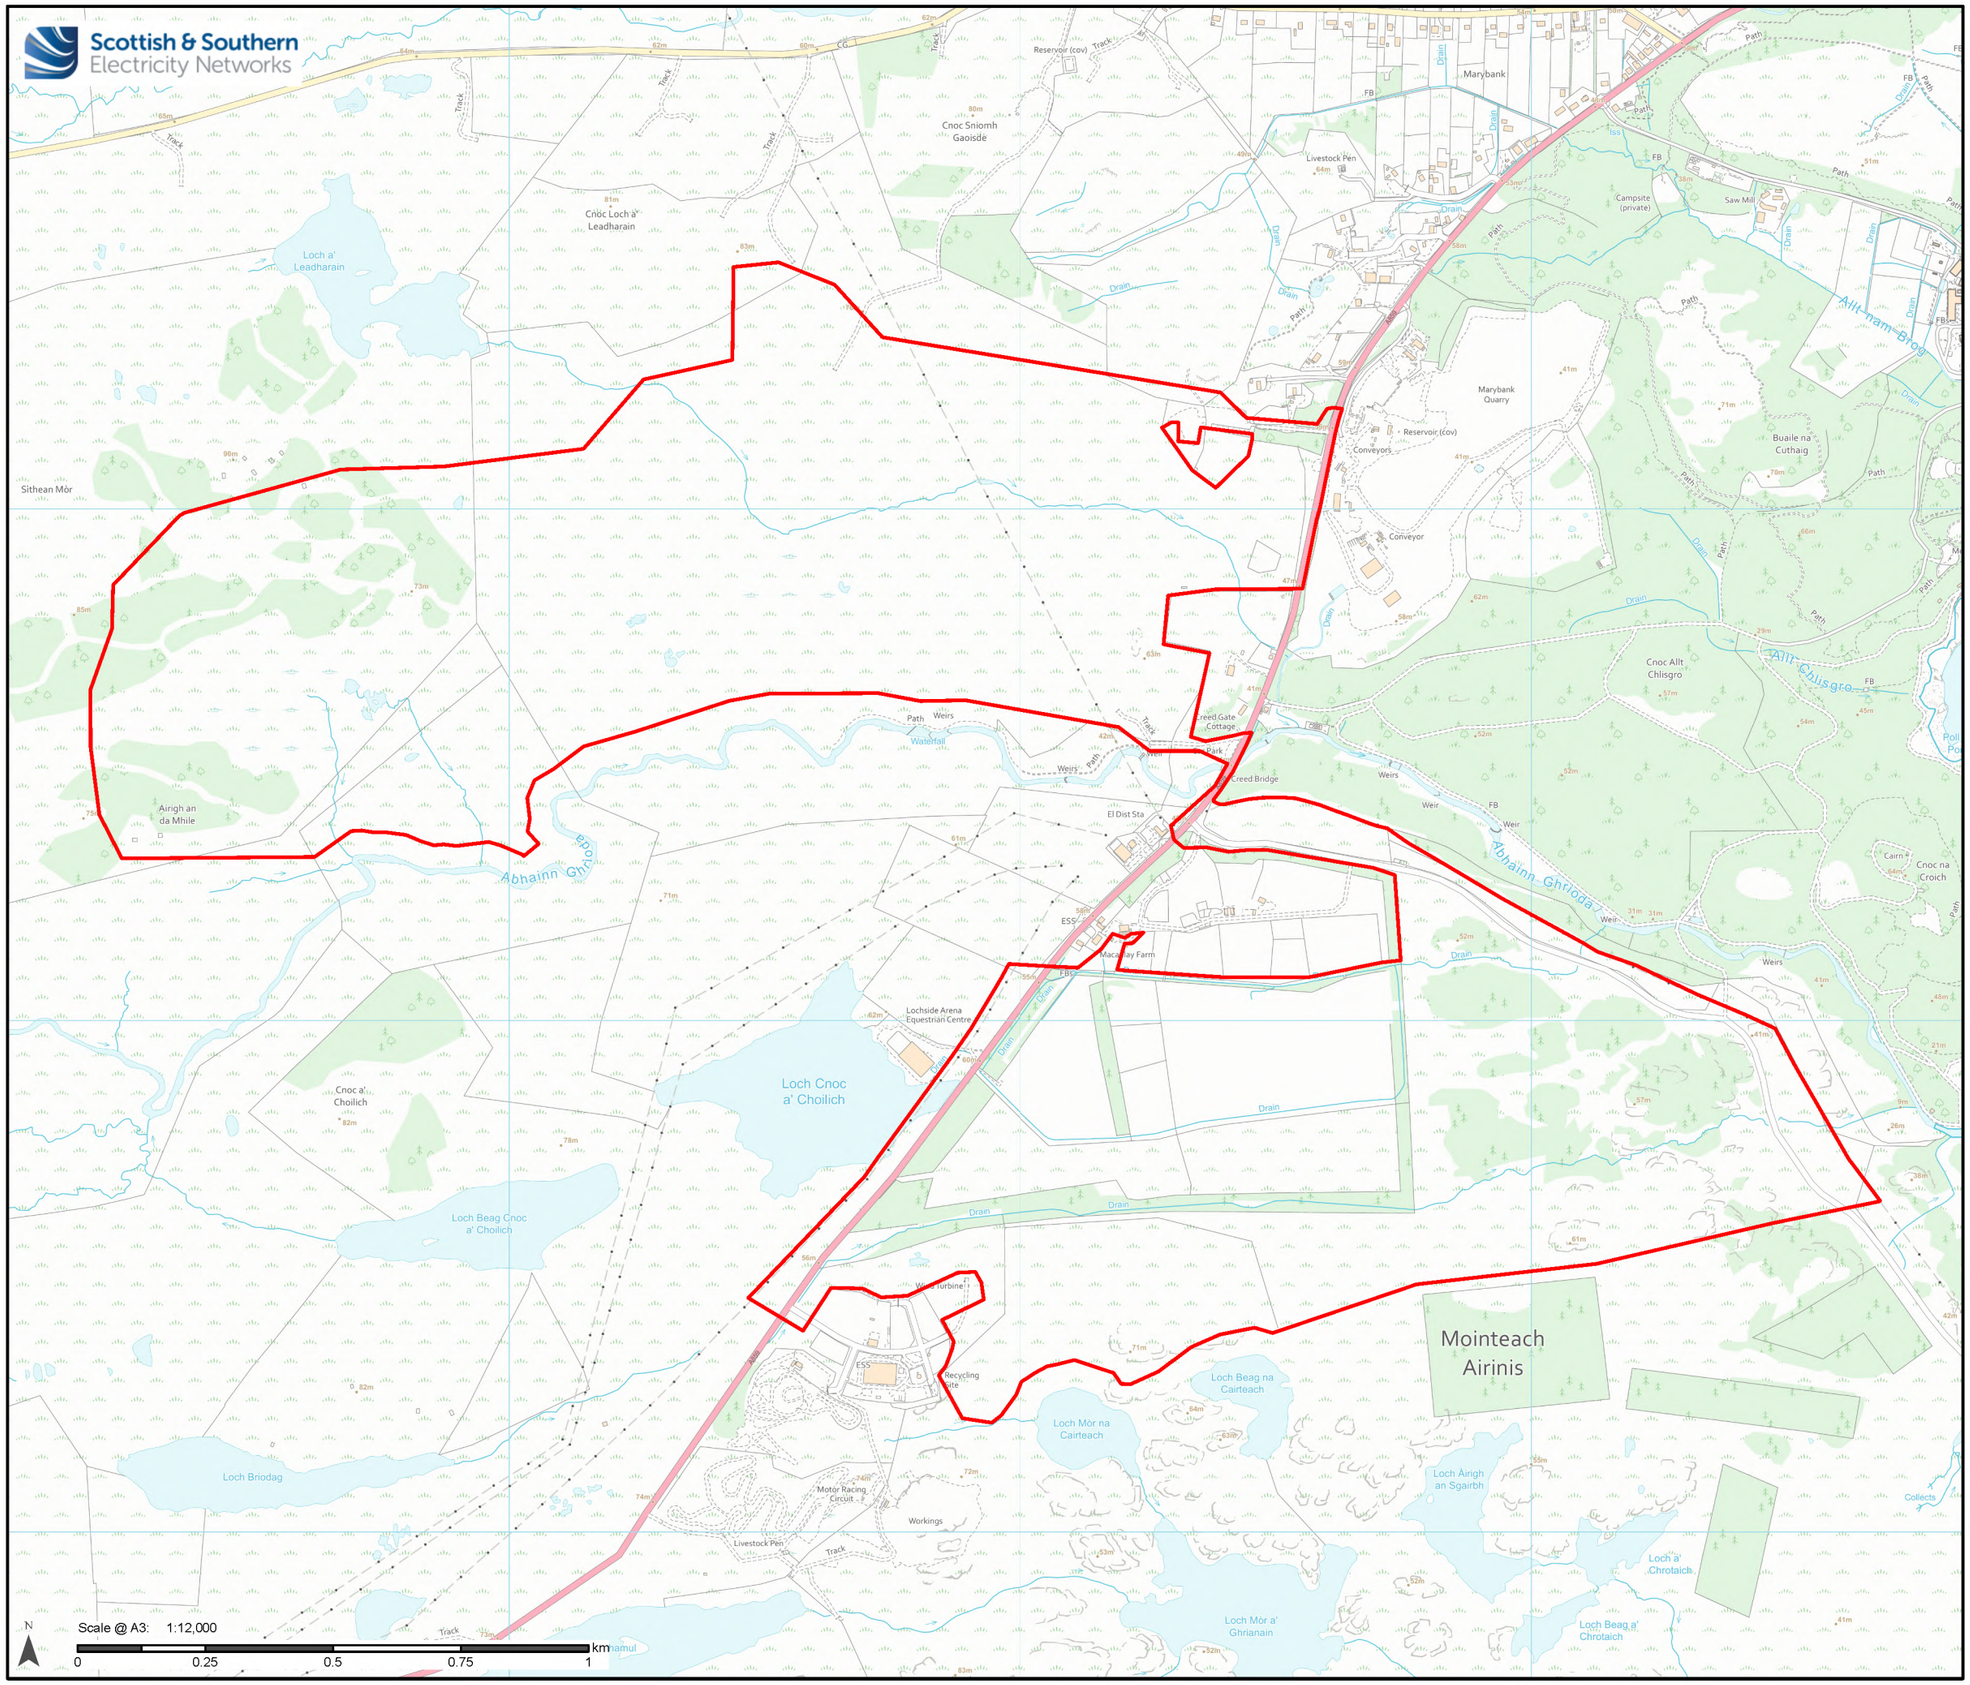

Legend

Site Boundary

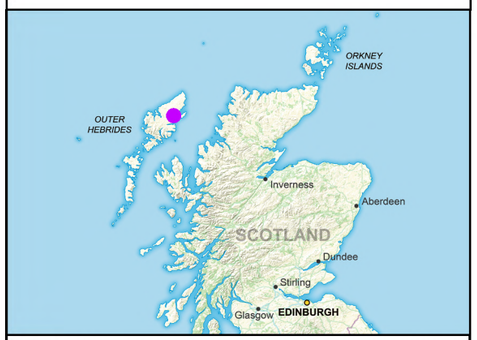

Reproduced by permission of Ordnance Survey on behalf of HMSO. Crown copyright and database right 2025 all rights reserved. Ordnance Survey Licence number 0100022432.

Project No: LT000014

Project: Lewis Hub (AC Substation and HVDC Converter Station)

Title:

Existing Site Plan

Drawn by: RD Date: 24/02/2025

Drawing: 1620015322_FigX_ExistingPlan_02