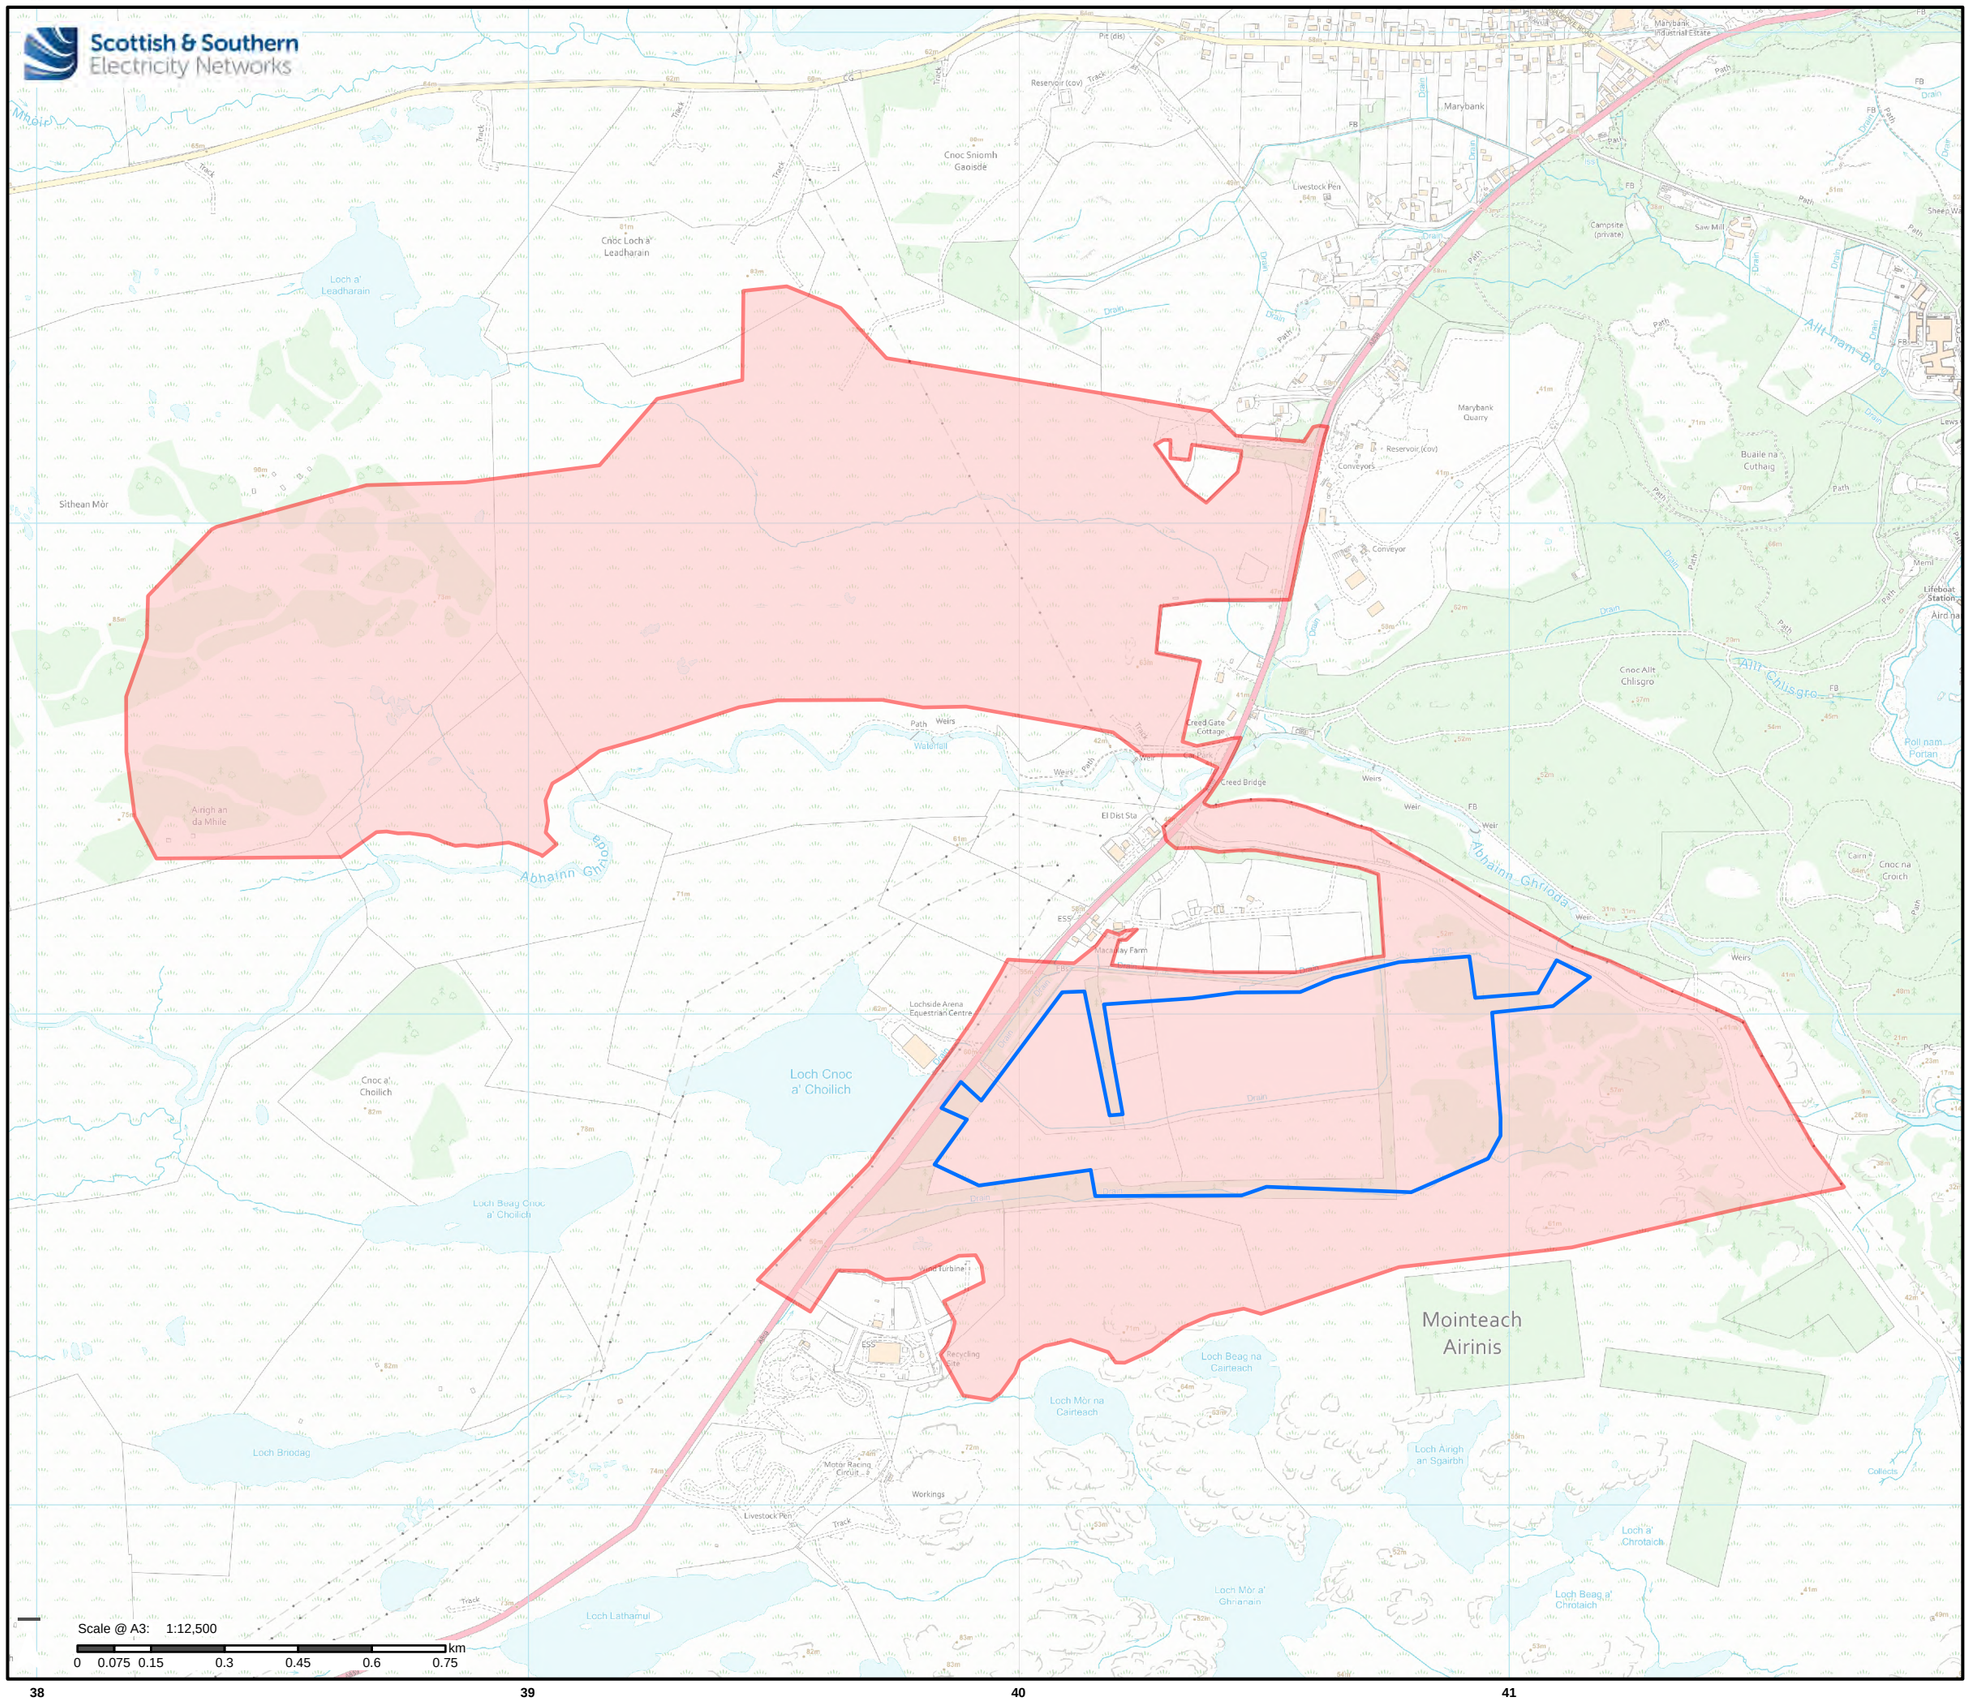

Legend

- Site Boundary
- Operational Footprint Area

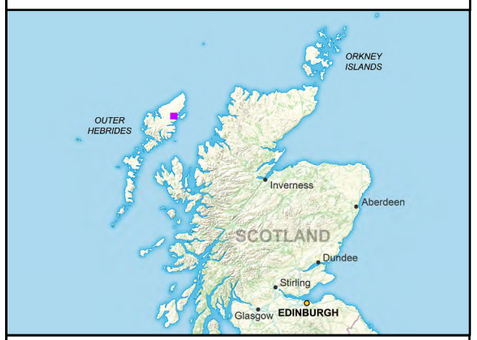

Reproduced by permission of Ordnance Survey on behalf of HMSO. Crown copyright and database right 2024 all rights reserved. Ordnance Survey Licence number 0100022432.

Project No: LT000014

Project: Lewis Substation and Converter Hub

Title:

Figure 2.1: Proposed Development

Drawn by: KB Date: 31/07/2024

Drawing: 1620015322_Fig2.1_ProposedDevelopment_08